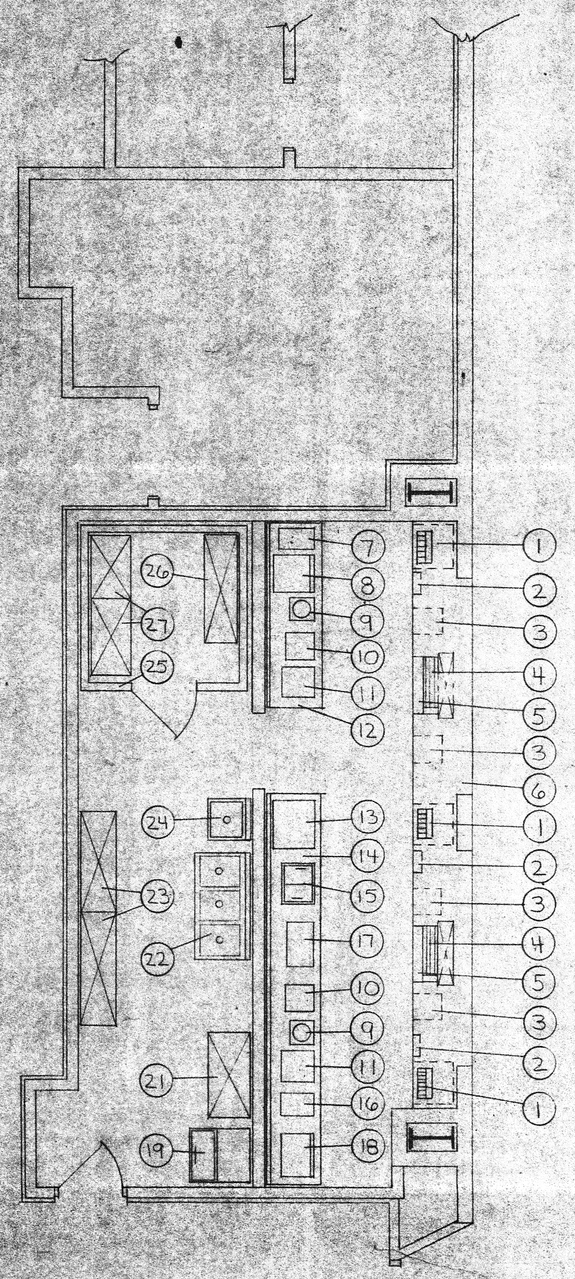

CONCESSION # 3 100F
EQUIPMENT LAYOUT

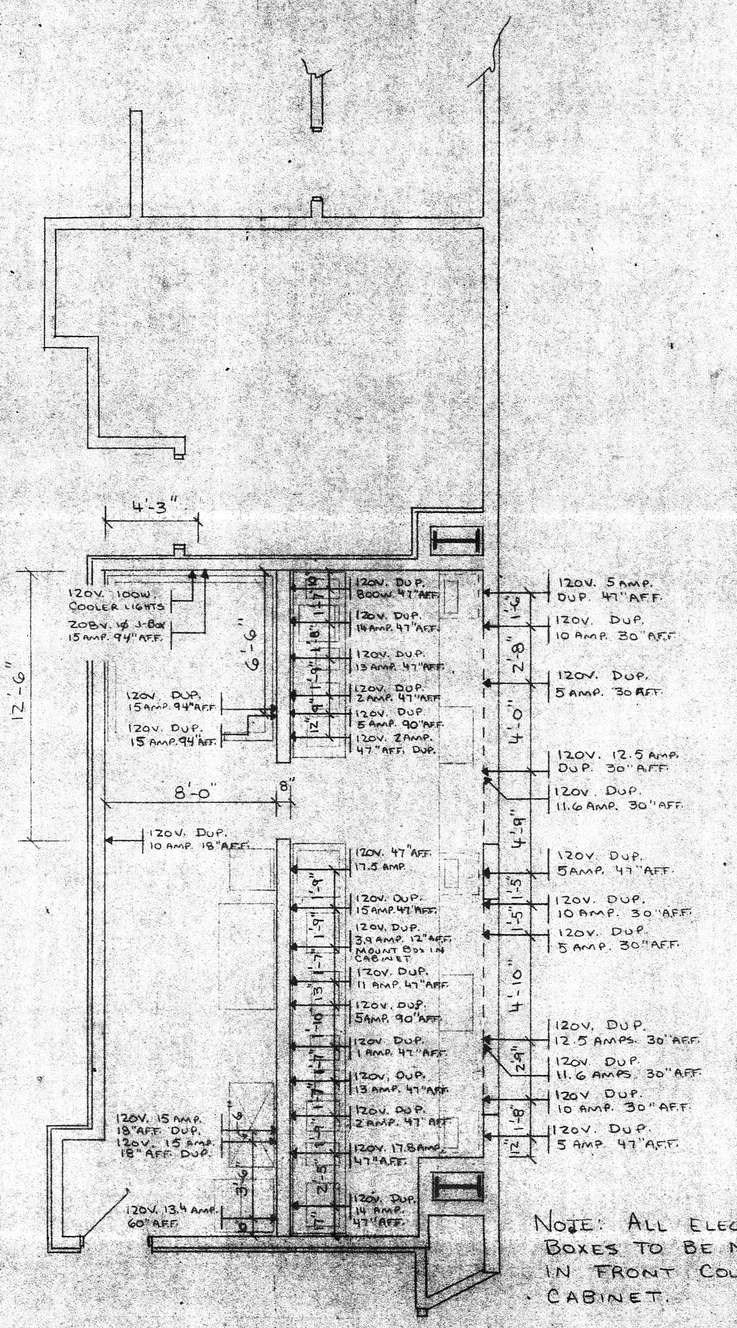

NOTE: ALL ELECTRICAL BOXES TO BE MOUNTED IN FRONT COUNTER CABINET.

CONCESSION # 3 100F
ELECTRICAL ROUGH-IN

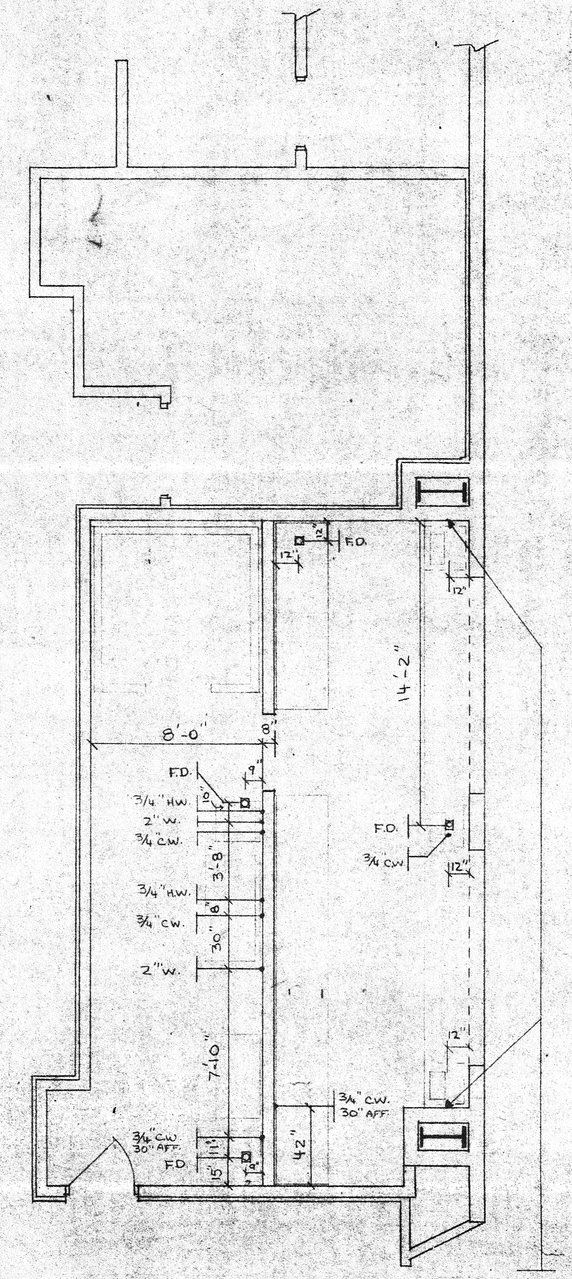

CONCESSION # 3 100F
PLUMBING ROUGH-IN

NOTE 6" SLEEVE REQ'D. THROUGH WALL AT 12" AFF. AND 9'-0" A.F.F. FOR SODA AND/OR BEER LINES THIS LOCATION.

EQUIPMENT LIST

No.	DESCRIPTION
1.	SODA TOWER W/ICE BIN UNDERCOUNTER
2.	UNDERCOUNTER BEER TOWER
3.	CASH DRAWER
4.	HOT DOG GRILL W/SNEEZE GUARD
5.	BUN WARMER
6.	FRONT COUNTER/CABINET
7.	COFFEE WARMER
8.	PIZZA OVEN
9.	NACHO CHEESE WARMER
10.	NACHO CHIP DISPLAY
11.	PRETZEL DISPLAY
12.	PLASTIC LAMINATE BACKCOUNTER
13.	POPCORN POPPER
14.	PLASTIC LAMINATE BACKCOUNTER
15.	DROP-IN FREEZER
16.	COFFEE MAKER
17.	PEANUT ROASTER
18.	PRETZEL OVEN
19.	ICE MAKER
20.	UNUSED
21.	SODA RACK
22.	THREE COMP'T SINK
23.	SHELVING
24.	HAND SINK
25.	7'-9" X 7'-9" WALK-IN COOLER
26.	BEER KEG RACK
27.	SHELVING

RECEIVED
MAY 23 1986
The Lathrop Co.

RIVER EAST CONSTRUCTION
615 FRONT STREET TOLEDO, OHIO 43605
419-691-3065

DRAWN BY: S.M.
SCALE: 1/4" = 1'-0"
DATE: 1-14-86
REVISED:

CONVOCATION/CONVENTION CENTER
CONCESSION STANDS

C.S. 2